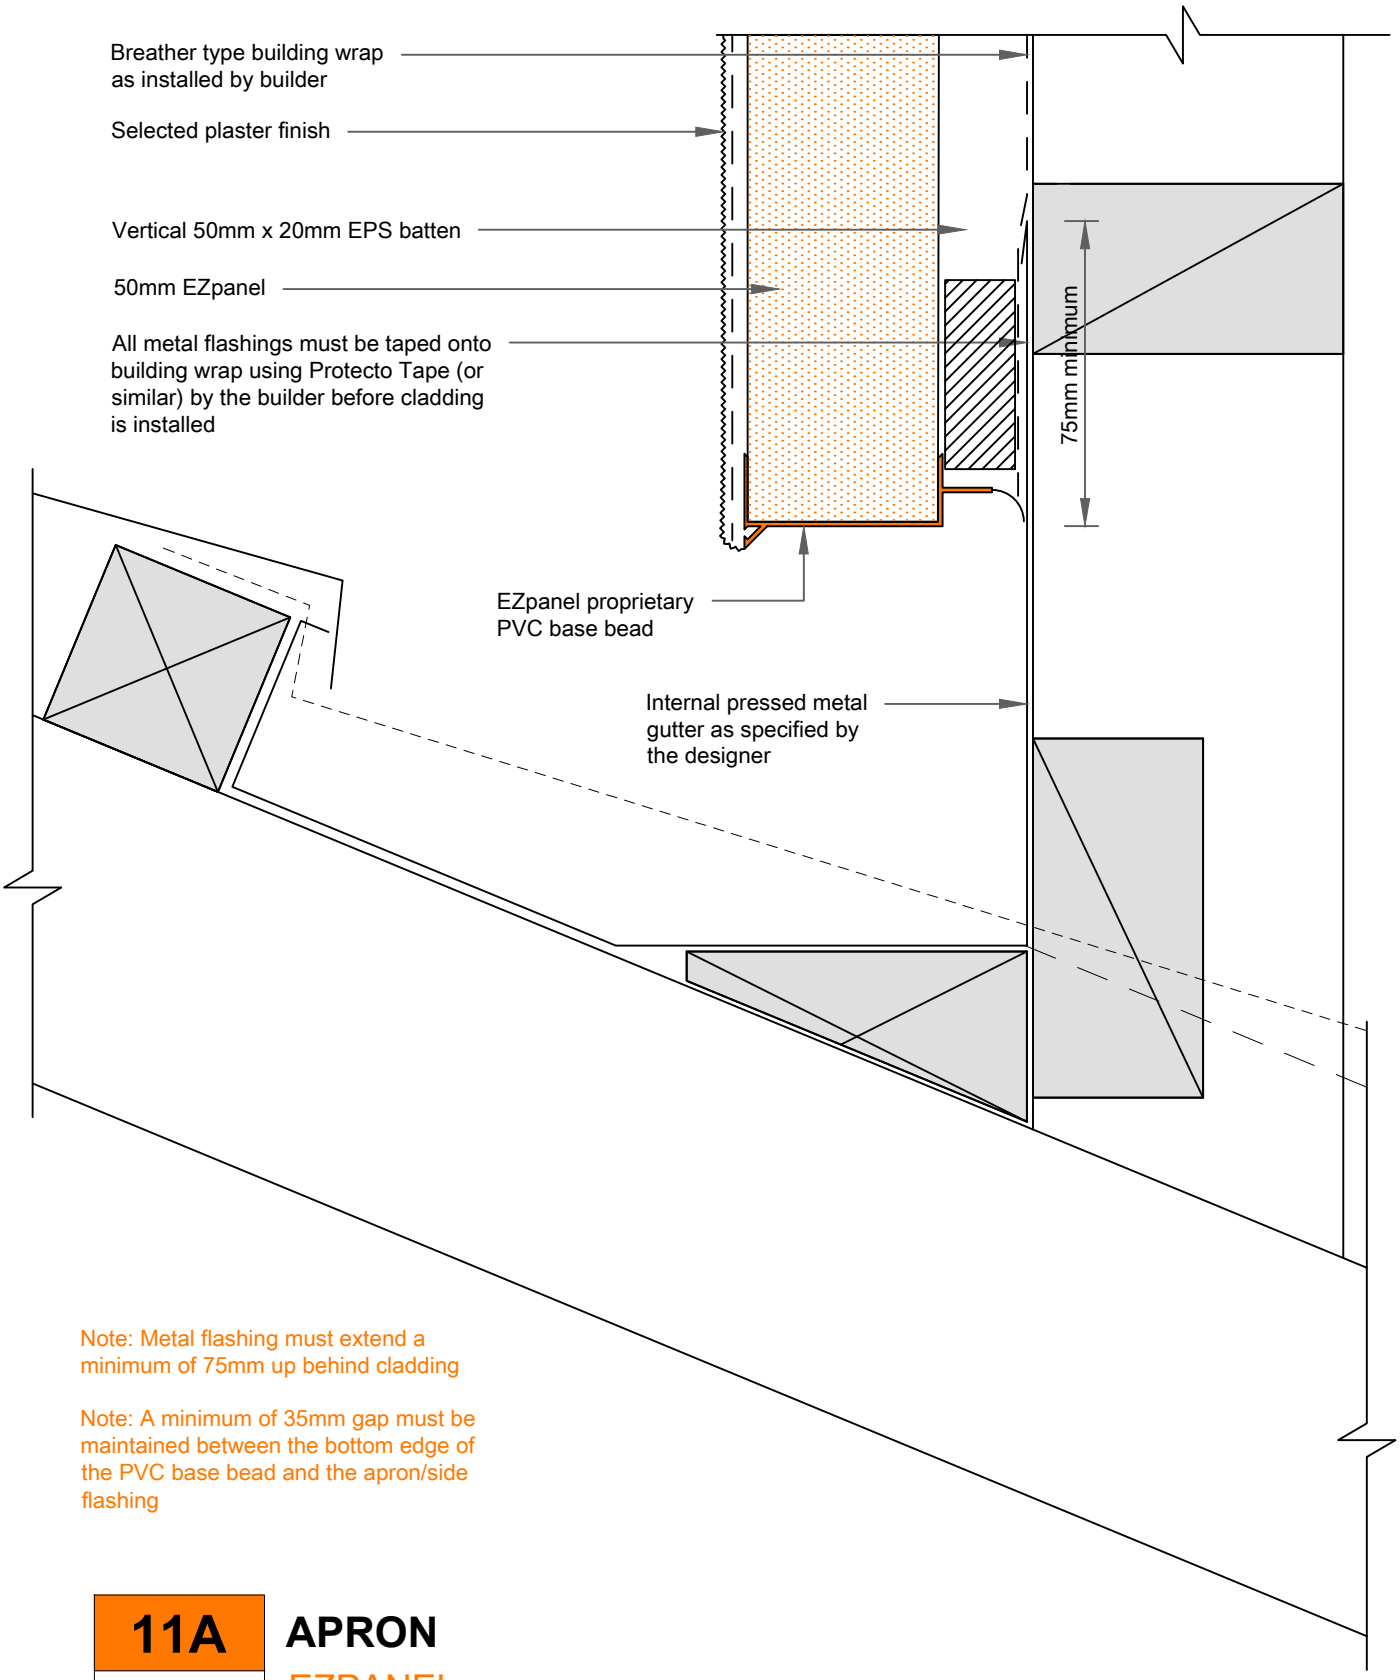

Note: Metal flashing must extend a minimum of 75mm up behind cladding

Note: A minimum of 35mm gap must be maintained between the bottom edge of the PVC base bead and the apron/side flashing

11A SCALE: 1:2

APRON

EZPANEL

© copyright 2015 Specialized Construction Products Ltd

All Dimensions to be site checked before construction & installation