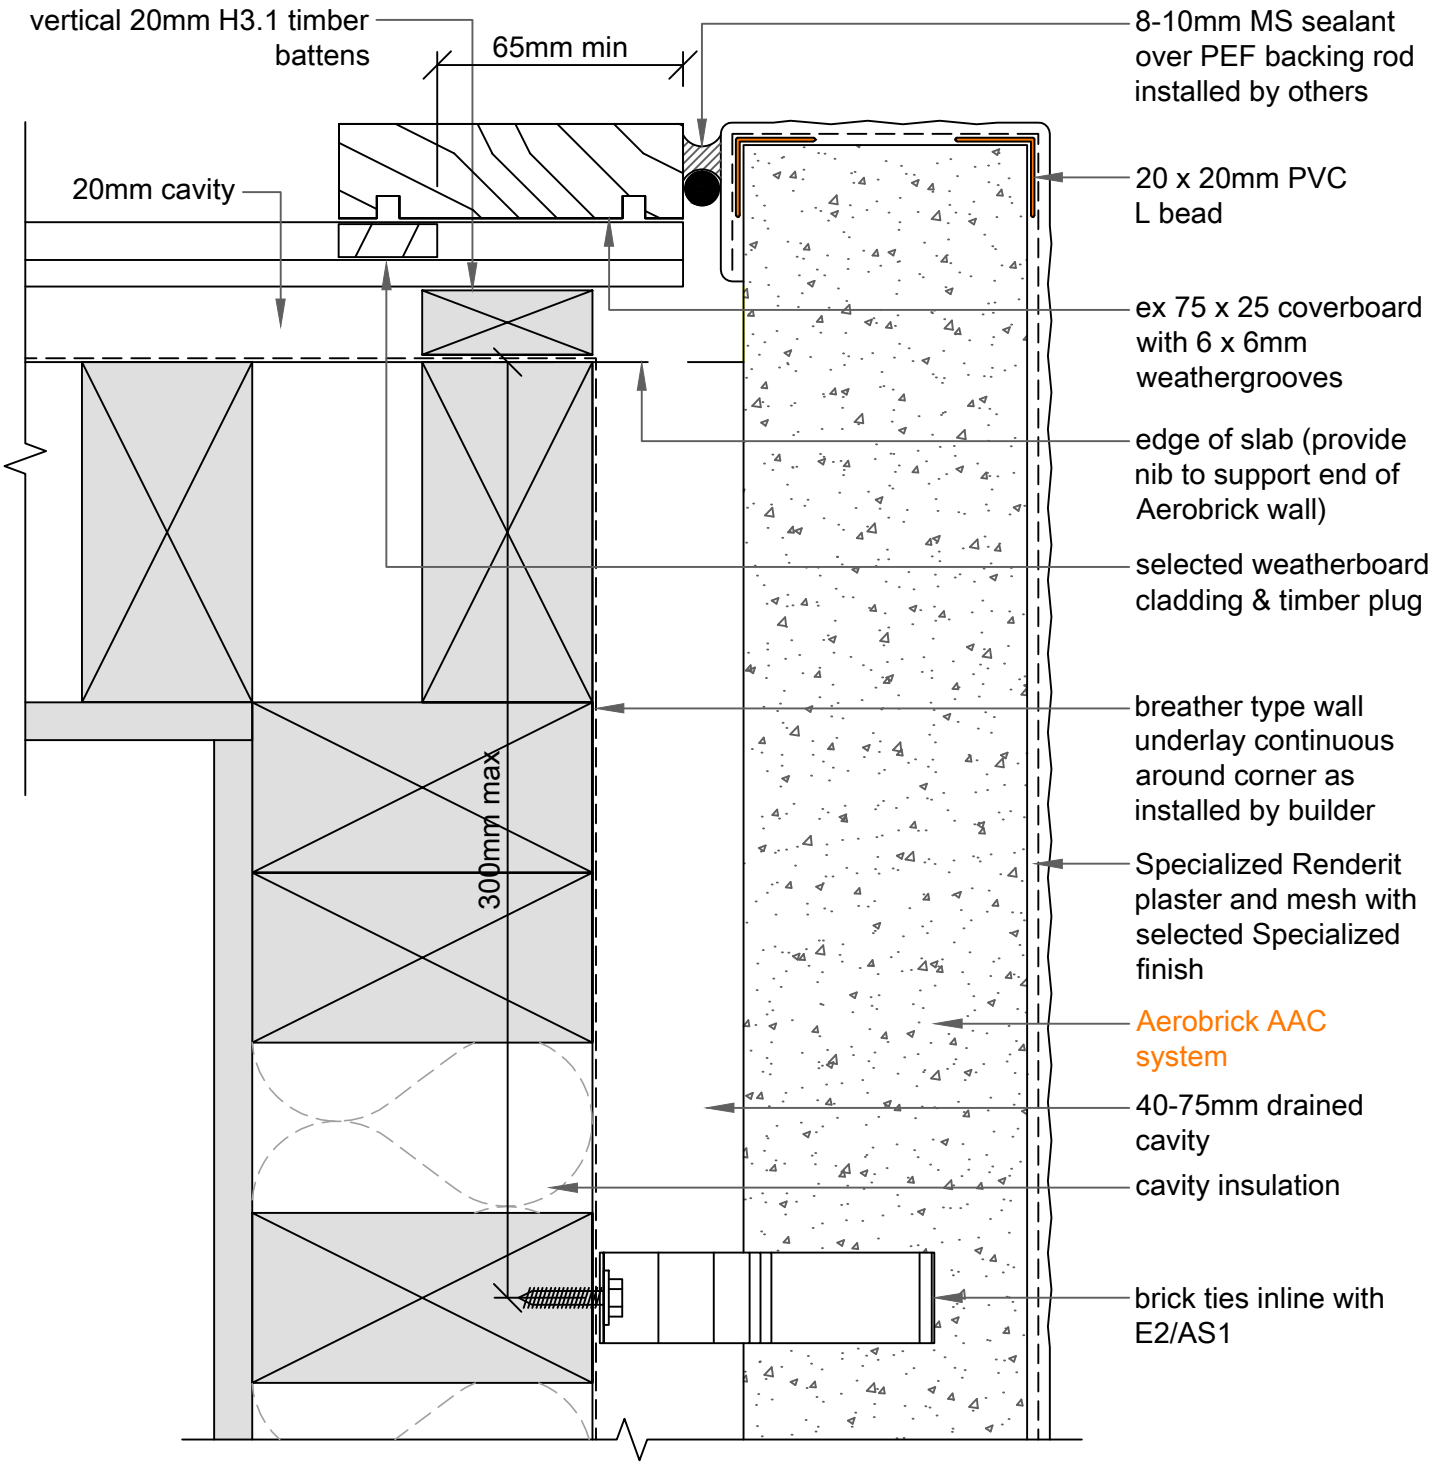


**04H**

SCALE: 1:2

# Wall: External Corner - RUSTICATED WEATHERBOARD

## AEROBRICK AAC

© copyright 2015 Specialized Construction Products Ltd

All Dimensions to be site checked before construction & installation

17/02/2015

web www.specialized.co.nz