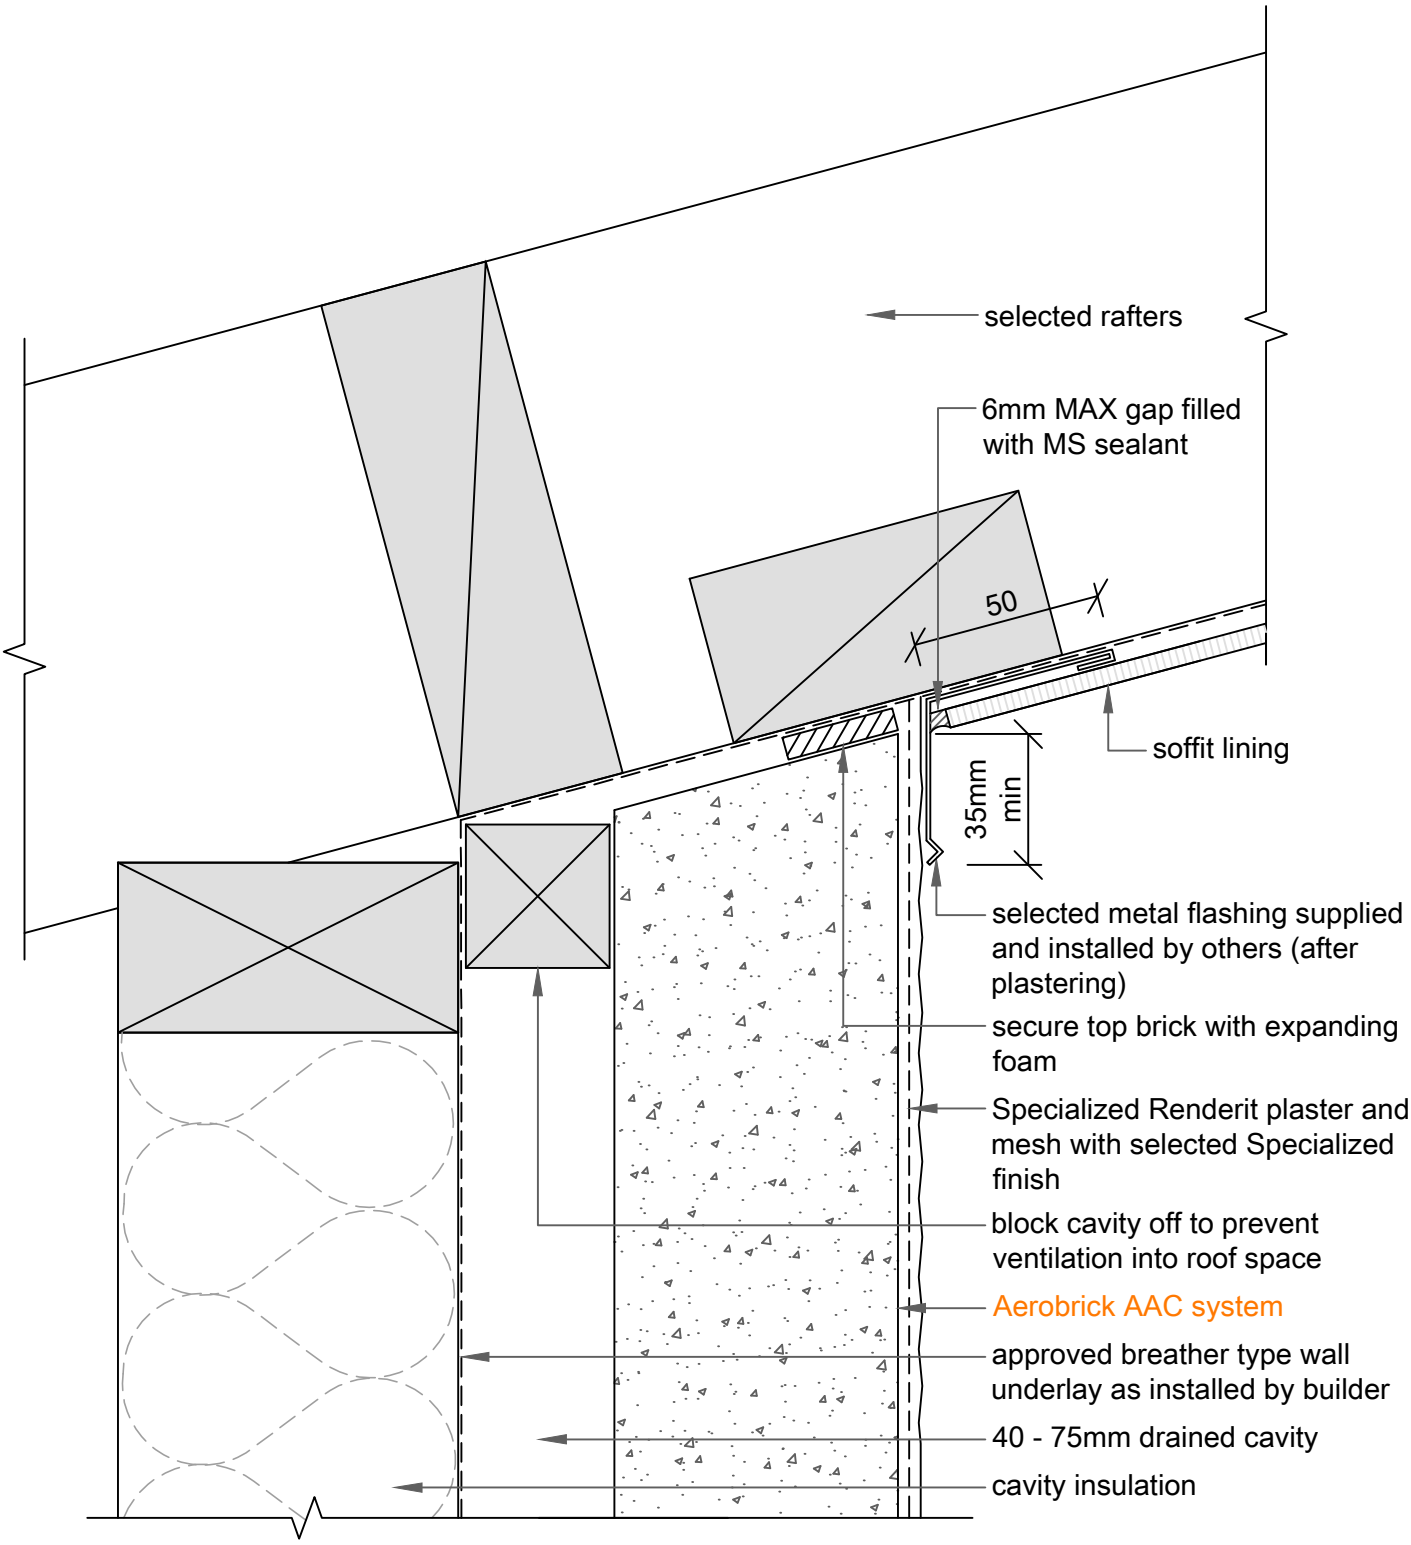

16C

SCALE: 1:2

Wall / Roof: Raking Soffit (Metal Flashing)

AEROBRICK AAC

© copyright 2015 Specialized Construction Products Ltd

All Dimensions to be site checked before construction & installation

13/02/2015

web www.specialized.co.nz