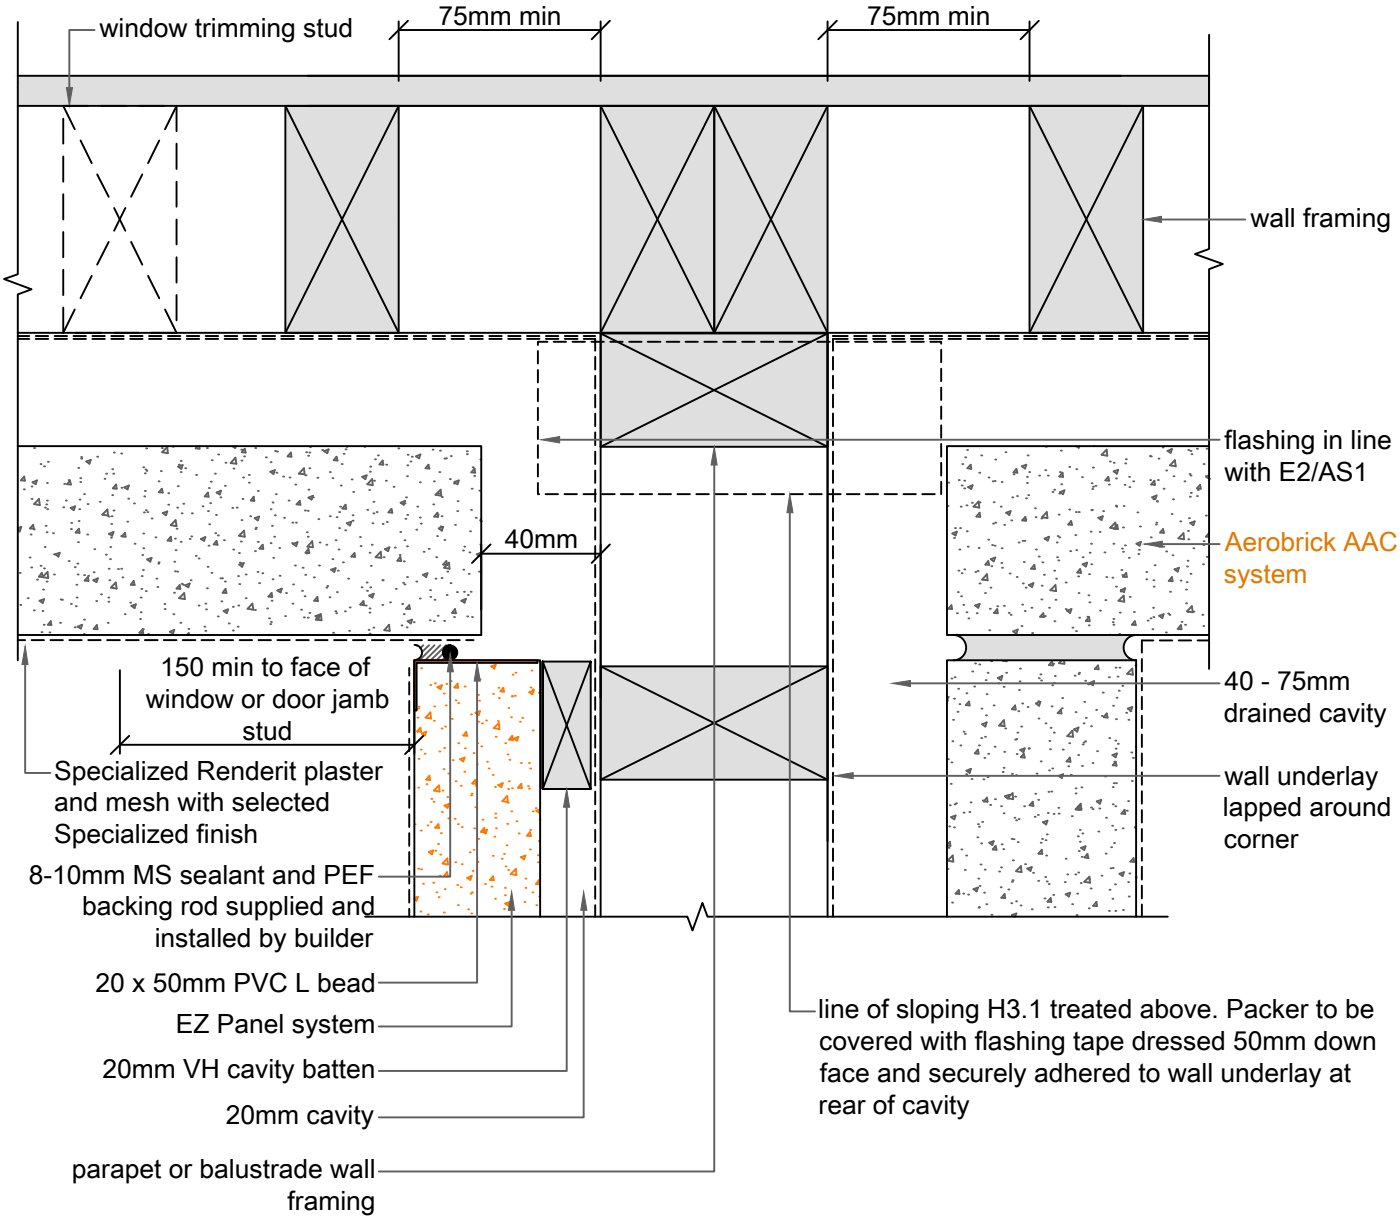

13C

SCALE: 1:3

Wall:Balustrade Junction

AEROBRICK AAC

© copyright 2015 Specialized Construction Products Ltd

All Dimensions to be site checked before construction & installation

13/02/2015

web www.specialized.co.nz