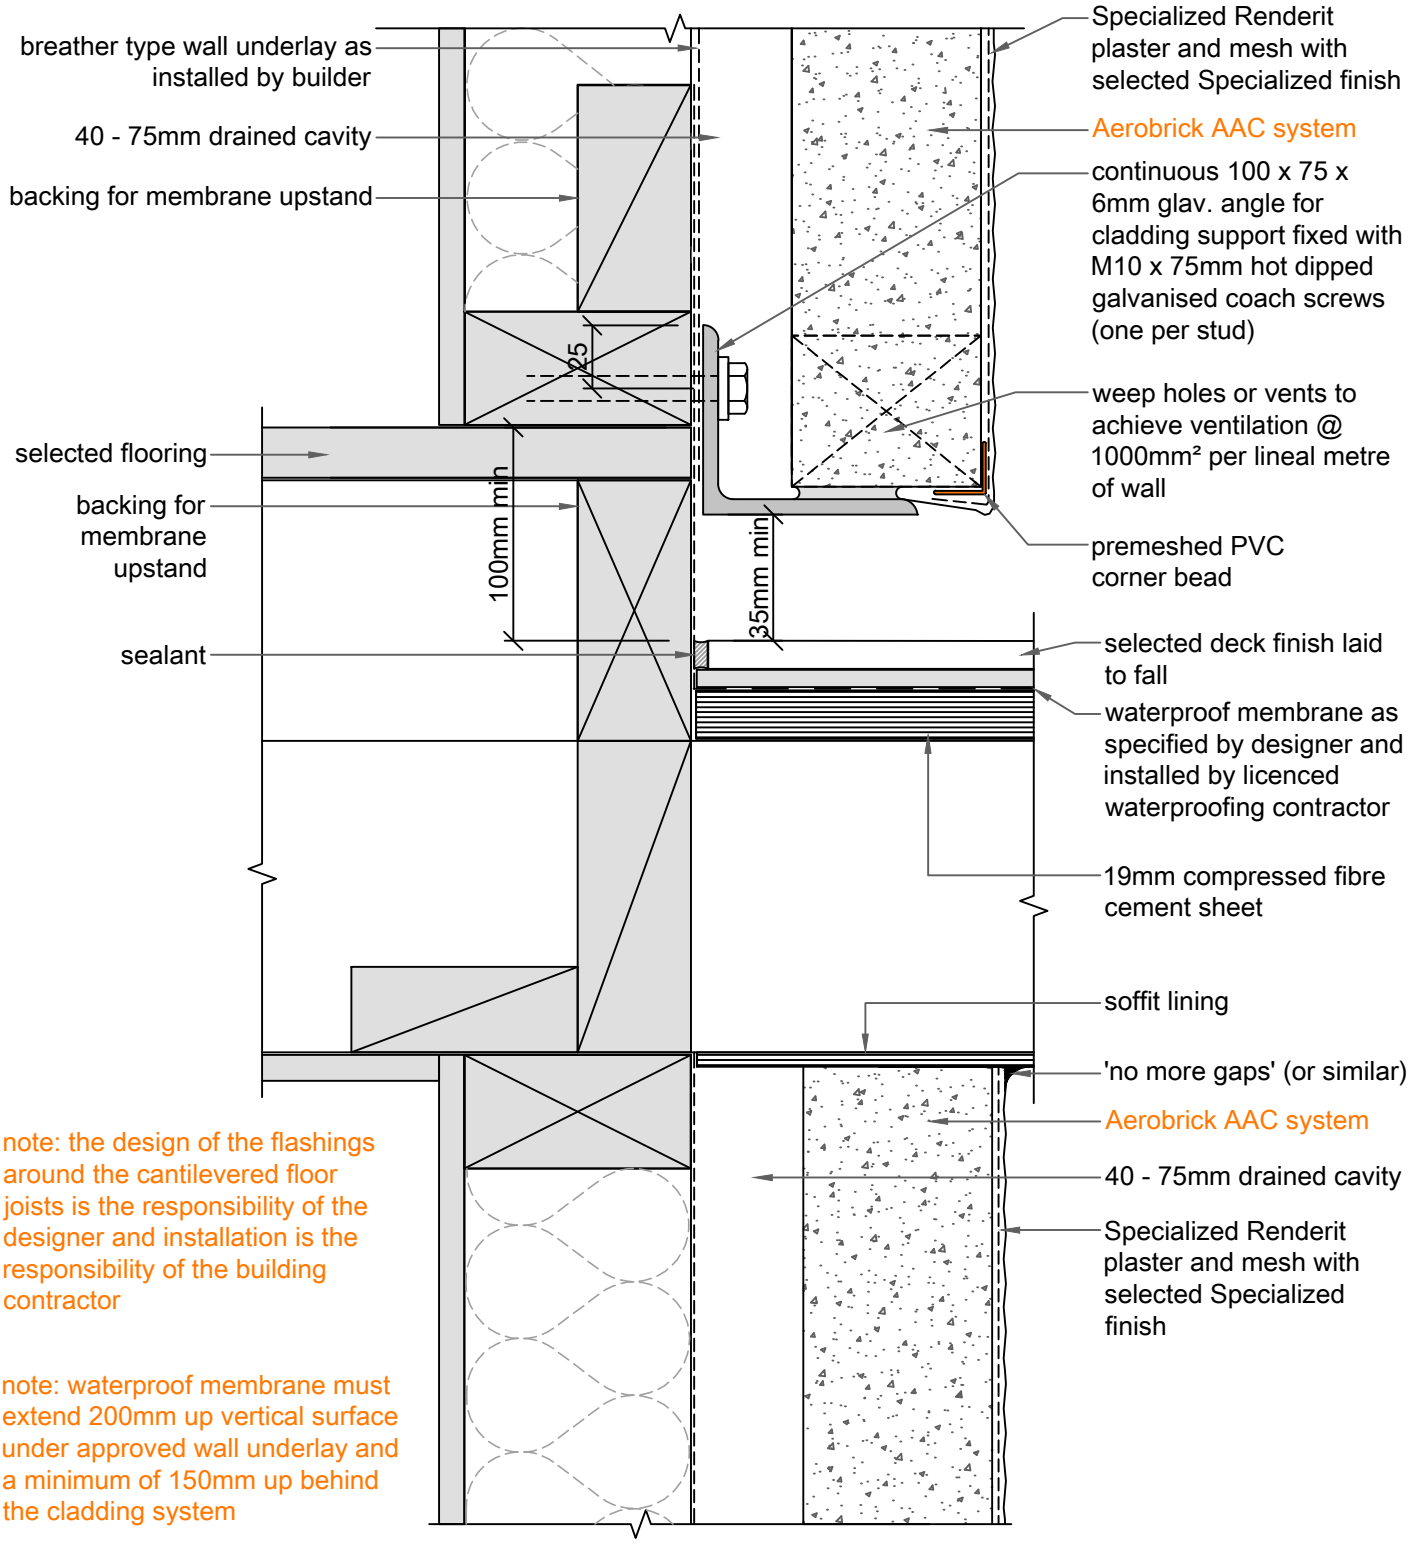

note: the design of the flashings around the cantilevered floor joists is the responsibility of the designer and installation is the responsibility of the building contractor

note: waterproof membrane must extend 200mm up vertical surface under approved wall underlay and a minimum of 150mm up behind the cladding system

11A

SCALE: 1:3

Floor / Wall: CANTILEVERED JOISTS

AEROBRICK AAC

© copyright 2015 Specialized Construction Products Ltd

All Dimensions to be site checked before construction & installation

13/02/2015

web www.specialized.co.nz