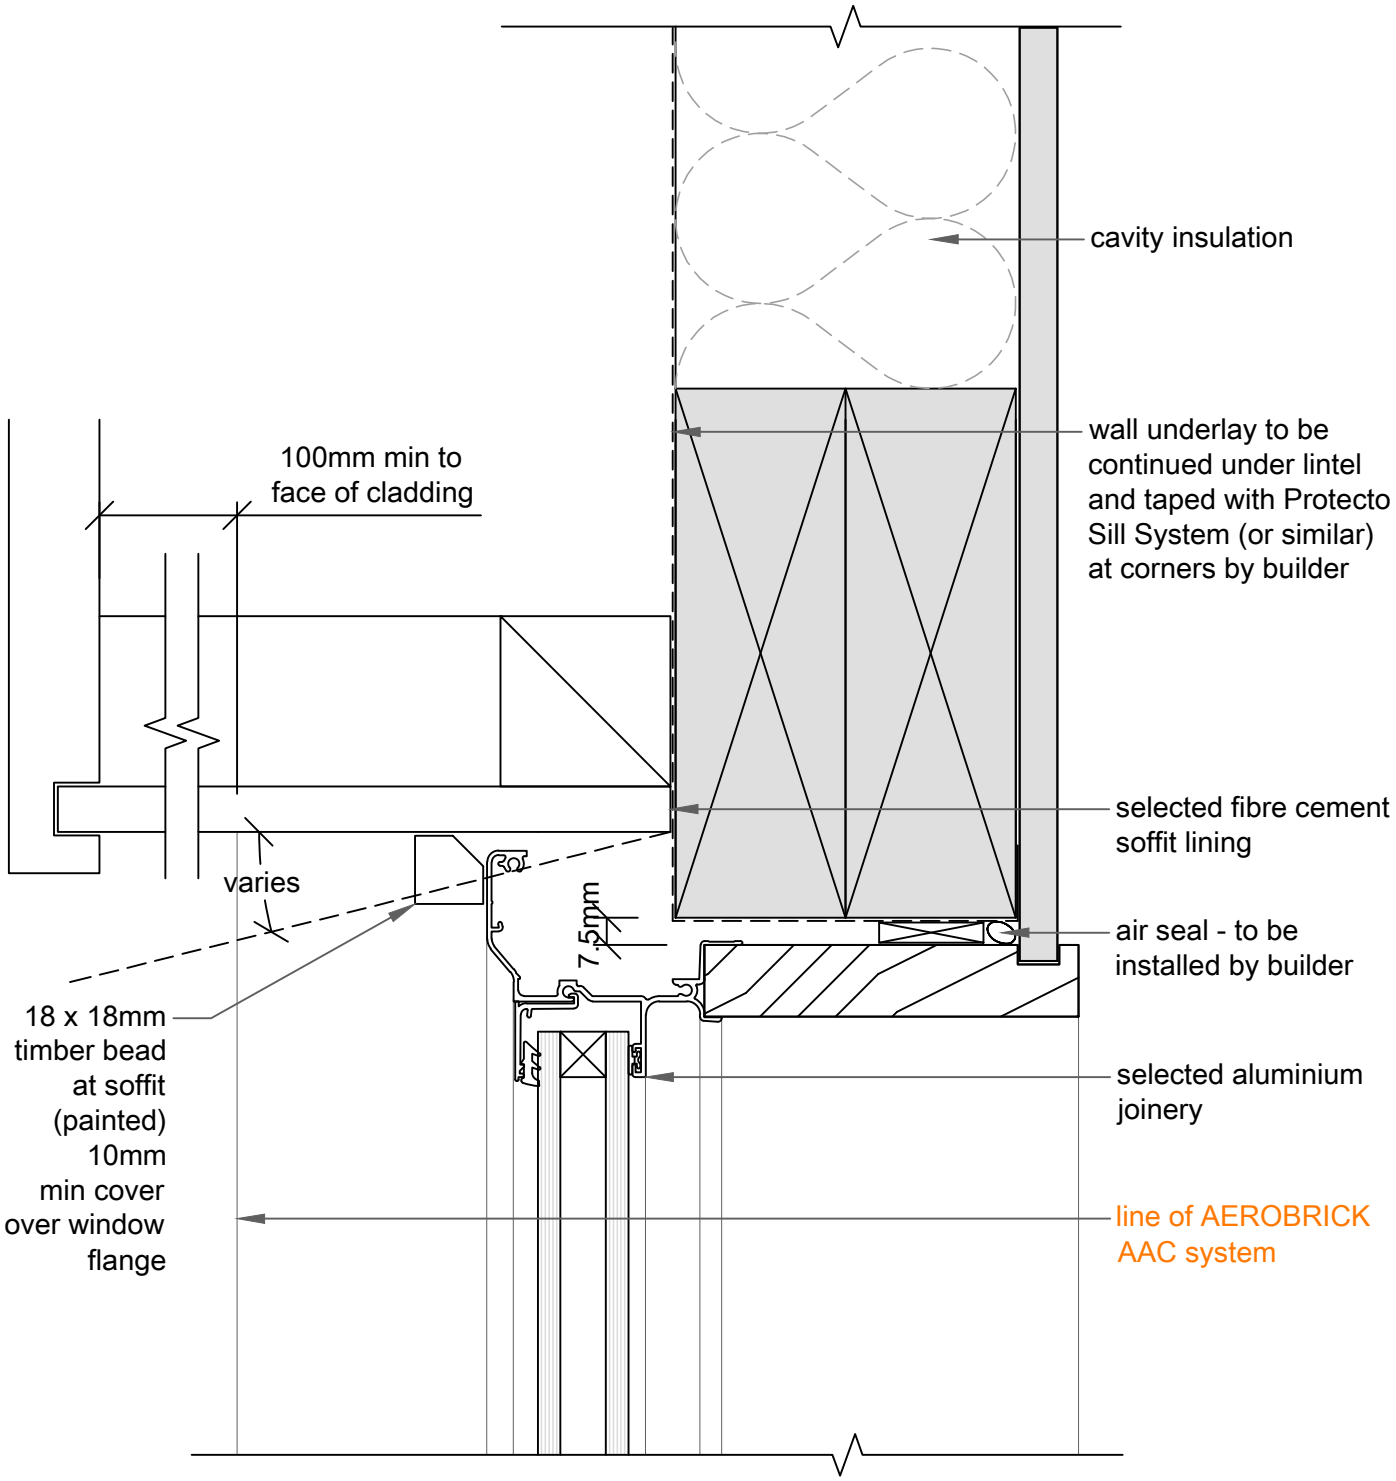

01B

SCALE: 1:2

Window Head: SOFFIT AT WINDOW/DOOR HEAD

AEROBRICK AAC

© copyright 2015 Specialized Construction Products Ltd

All Dimensions to be site checked before construction & installation

23/03/2015

web www.specialized.co.nz