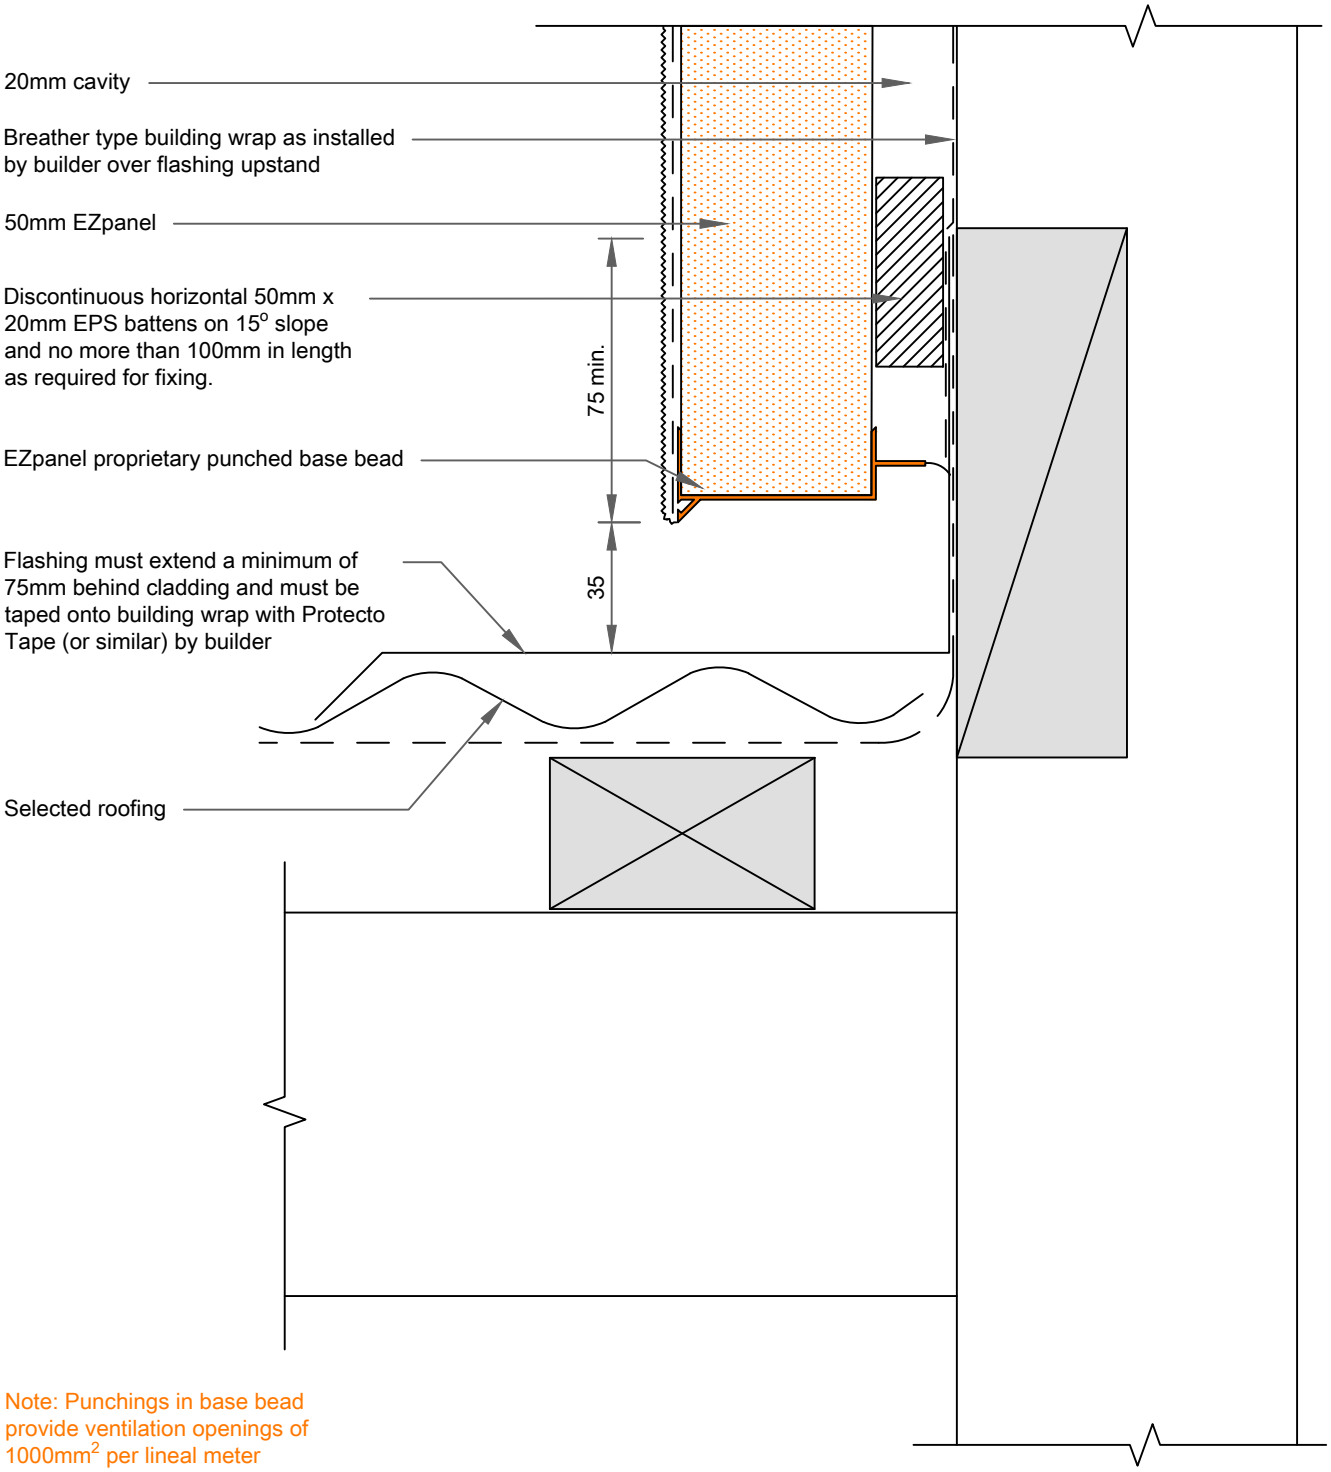

Note: Punchings in base bead provide ventilation openings of 1000mm^2 per lineal meter

10B

SCALE: 1:2

APRON - TRANSVERSE FLASHING

EZPANEL

© copyright 2015 Specialized Construction Products Ltd

All Dimensions to be site checked before construction & installation