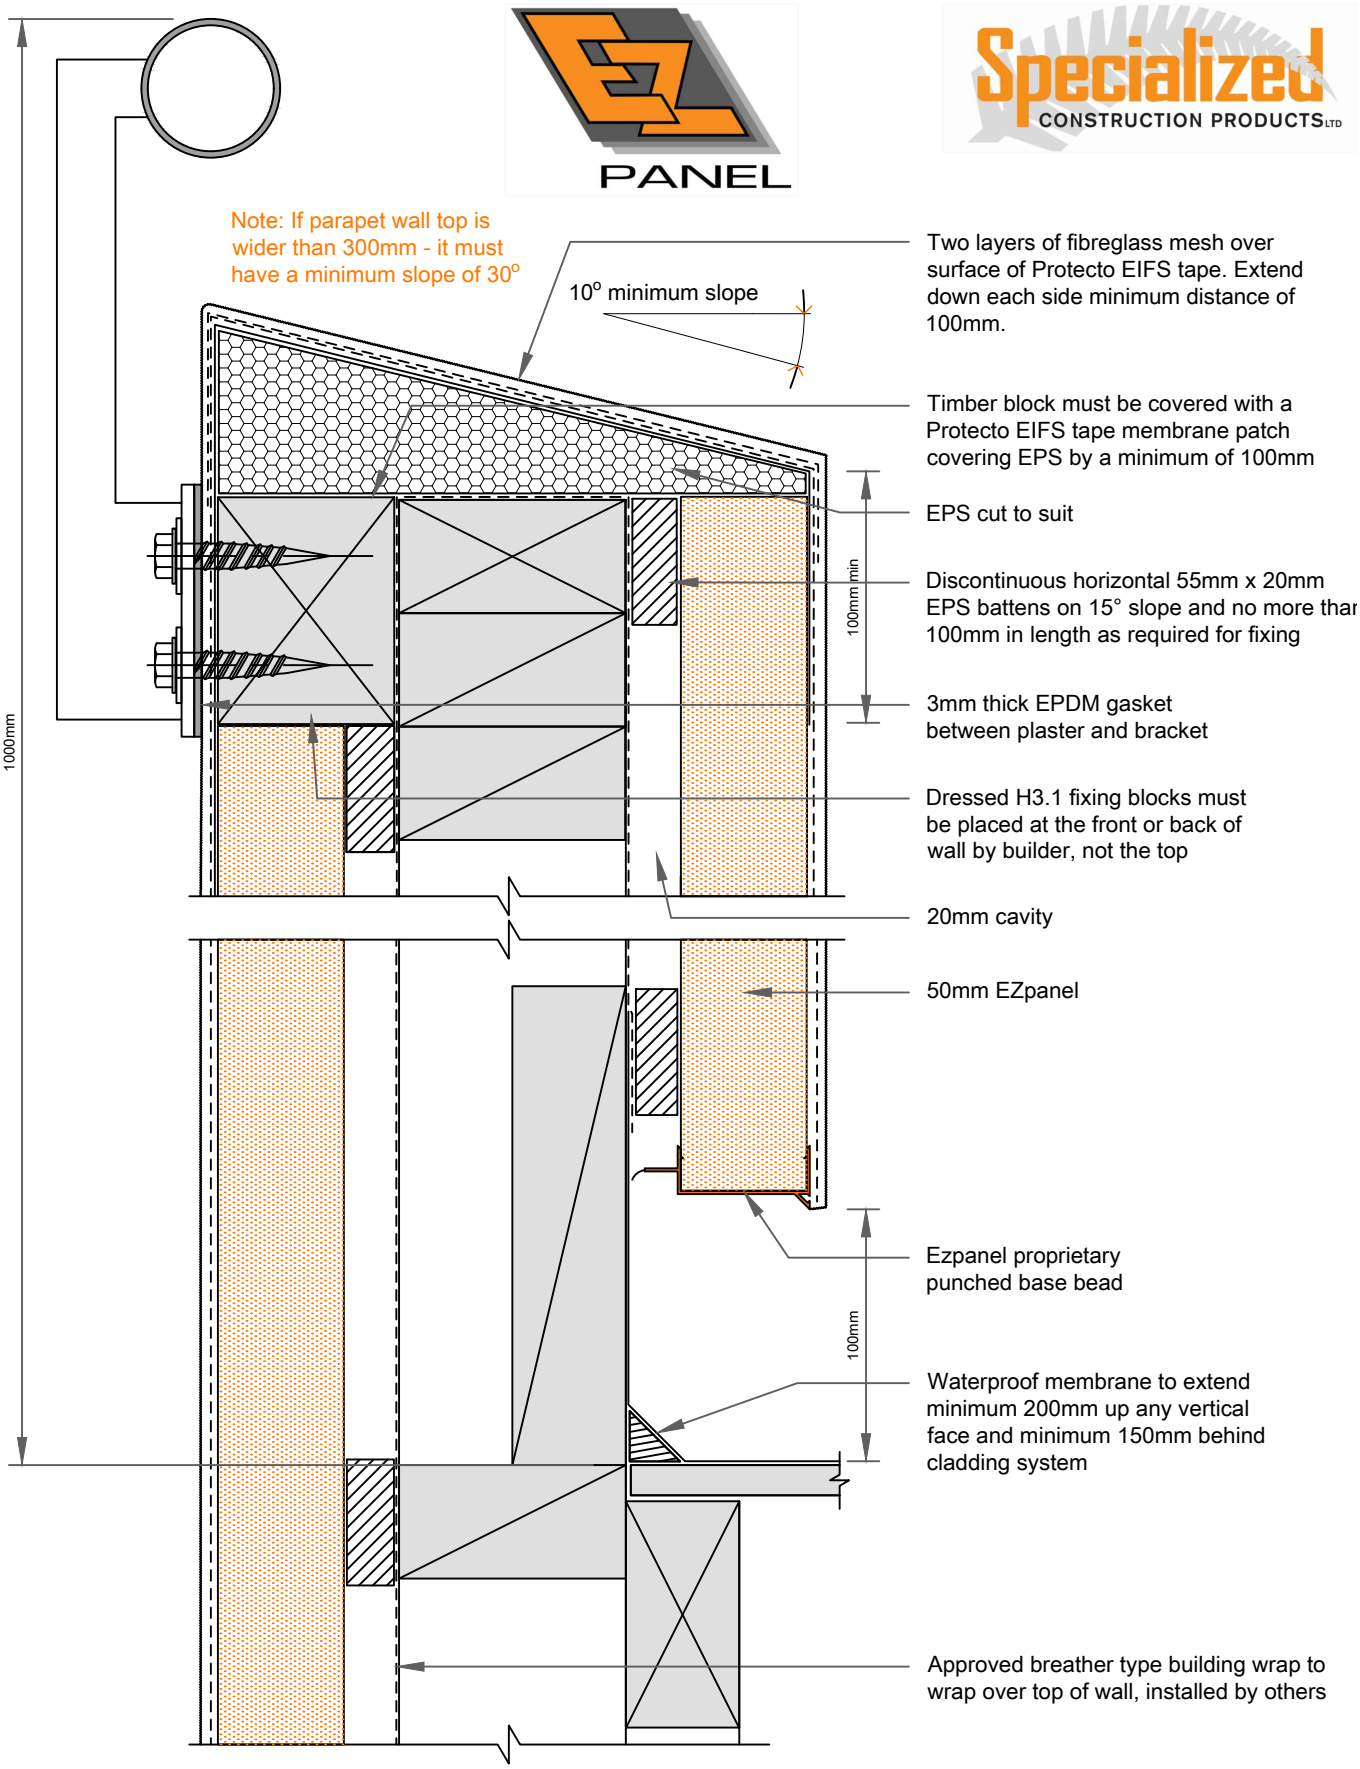

14A

SCALE: 1:3

PARAPET HANDRAIL

EZPANEL

© copyright 2015 Specialized Construction Products Ltd

All Dimensions to be site checked before construction & installation