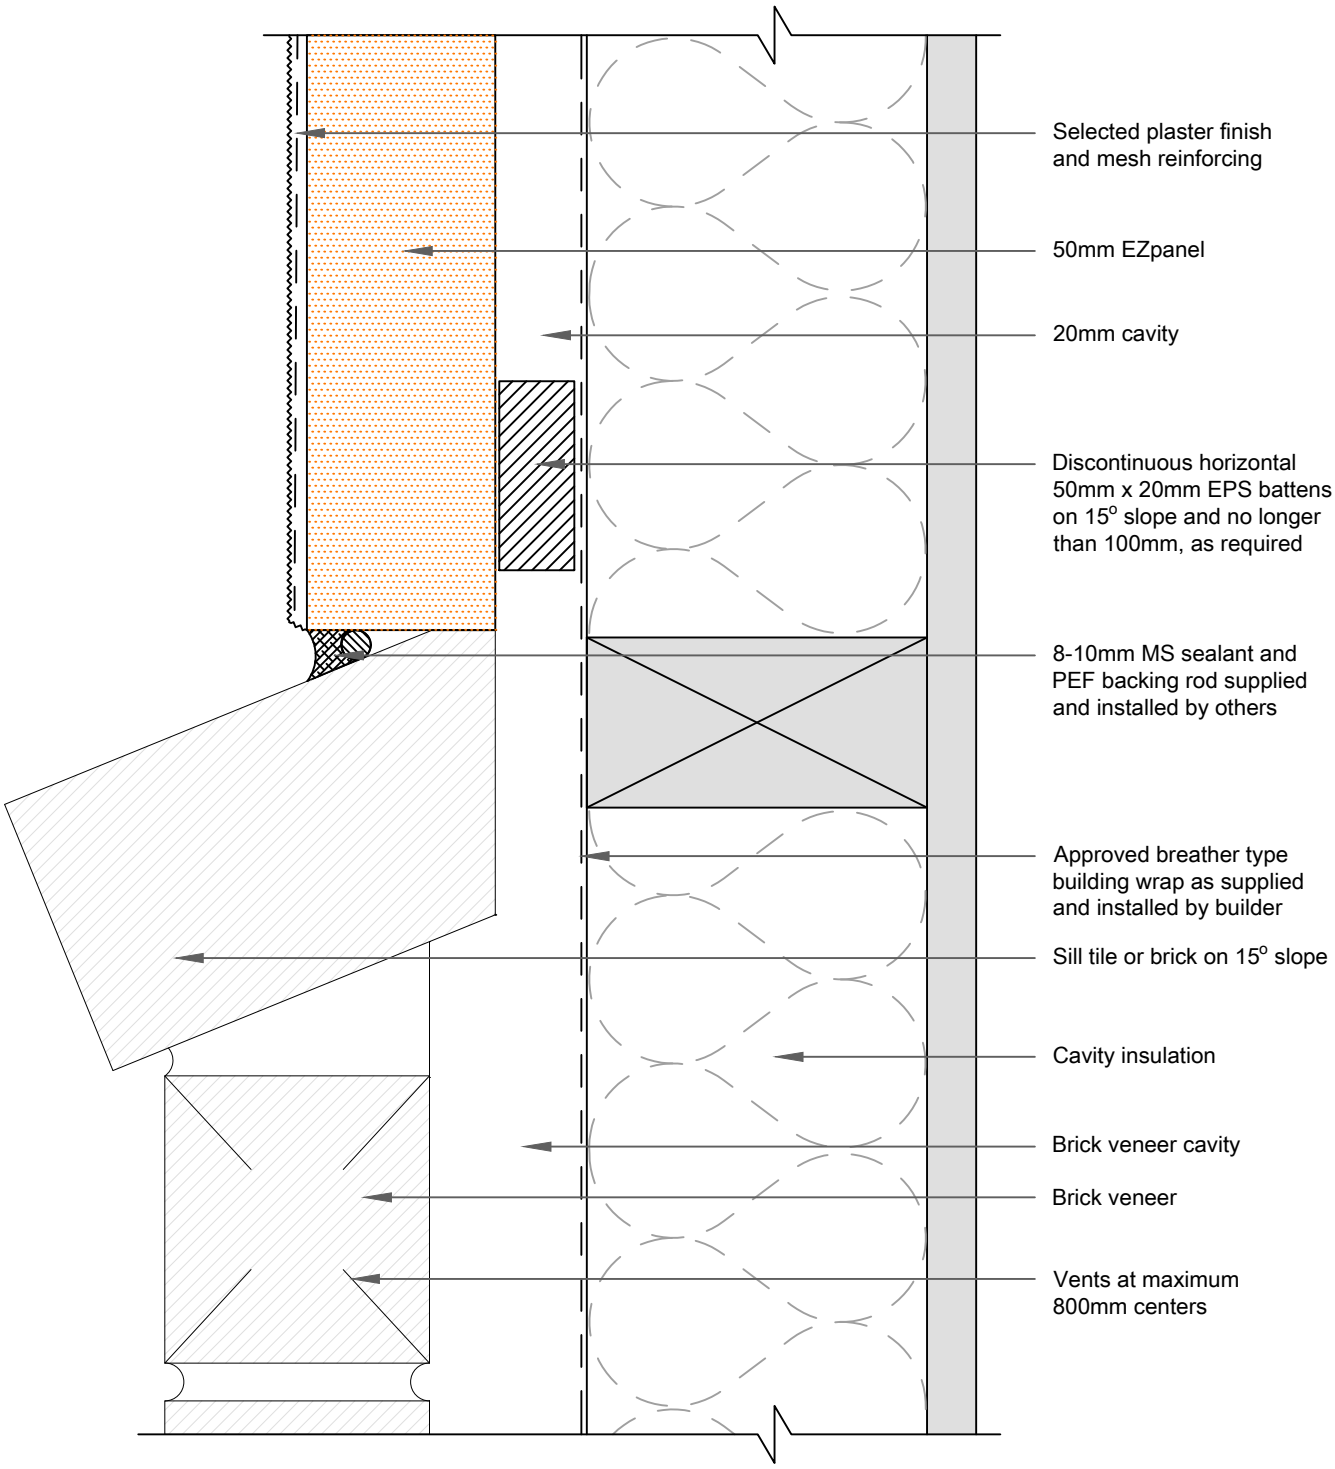

19D

SCALE: 1:2

HORIZONTAL JOINT - BRICK VENEER

EZPANEL

© copyright 2015 Specialized Construction Products Ltd

All Dimensions to be site checked before construction & installation

web www.specialized.co.nz