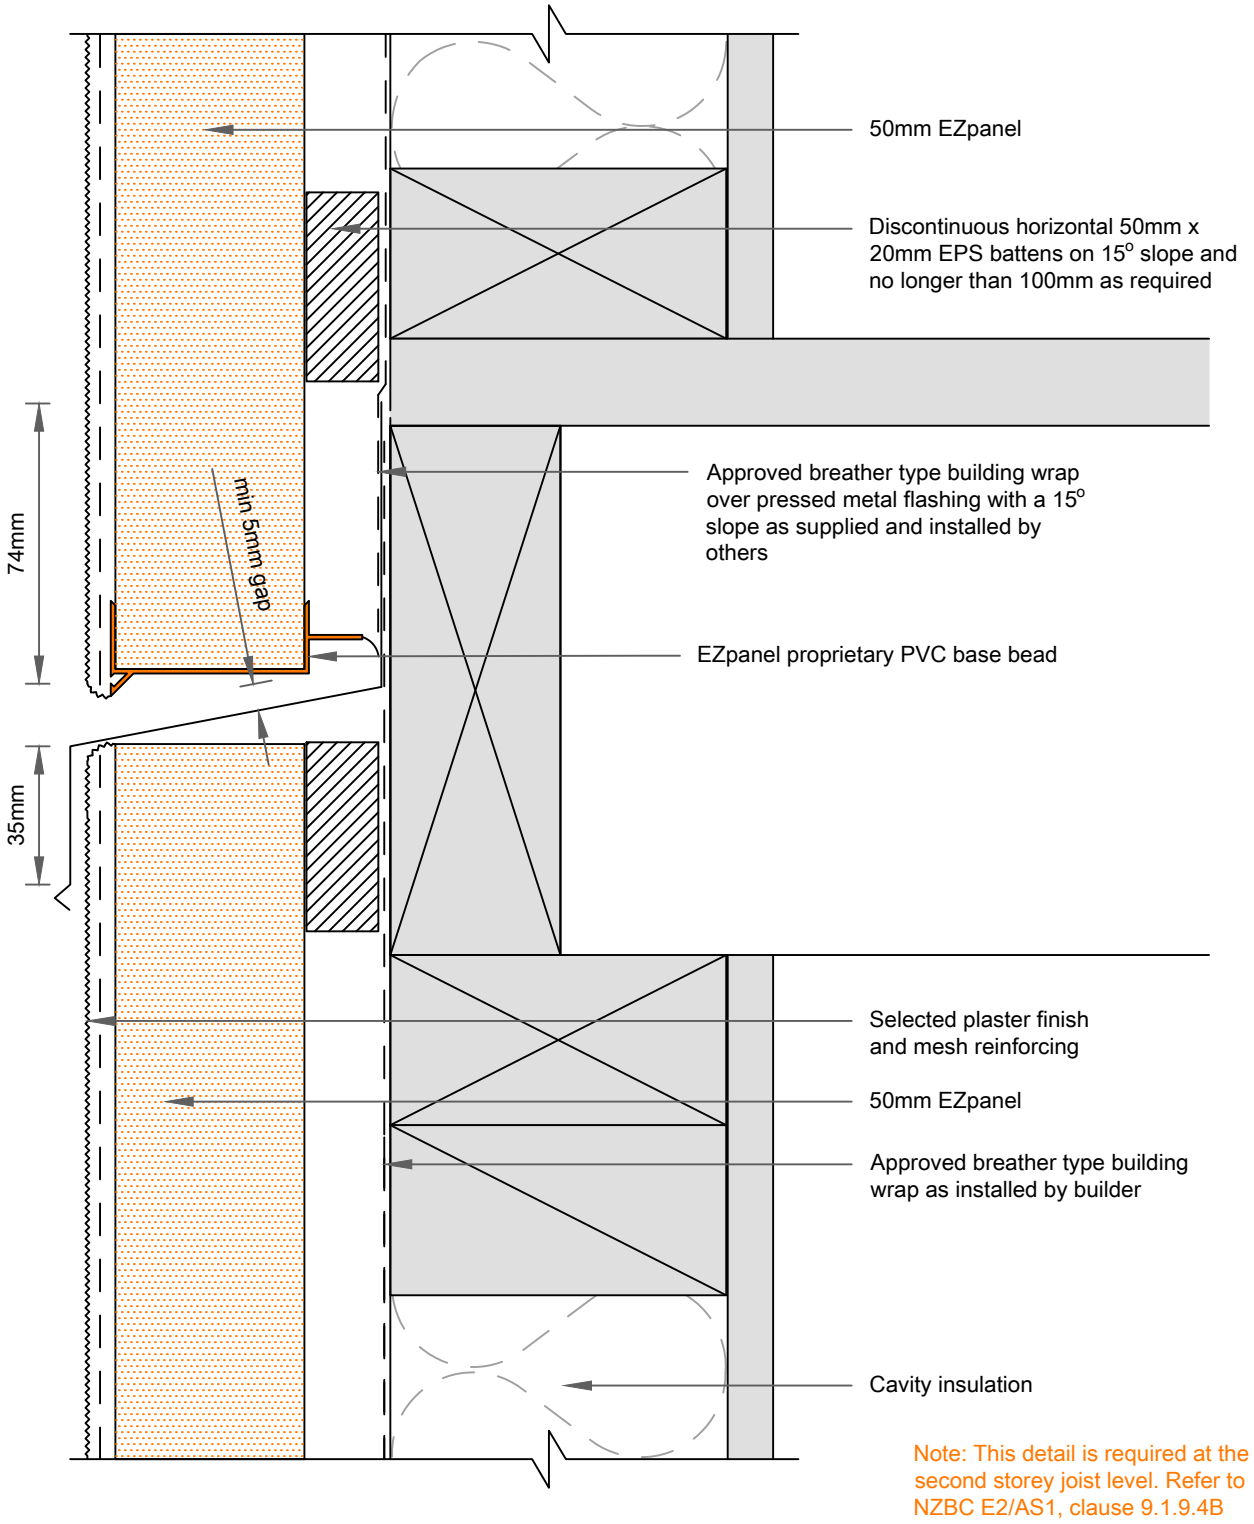

Note: This detail is required at the second storey joist level. Refer to NZBC E2/AS1, clause 9.1.9.4B

22A

SCALE: 1:2

HORIZONTAL JOINT - INTERSTOREY

EZPANEL

© copyright 2015 Specialized Construction Products Ltd

All Dimensions to be site checked before construction & installation