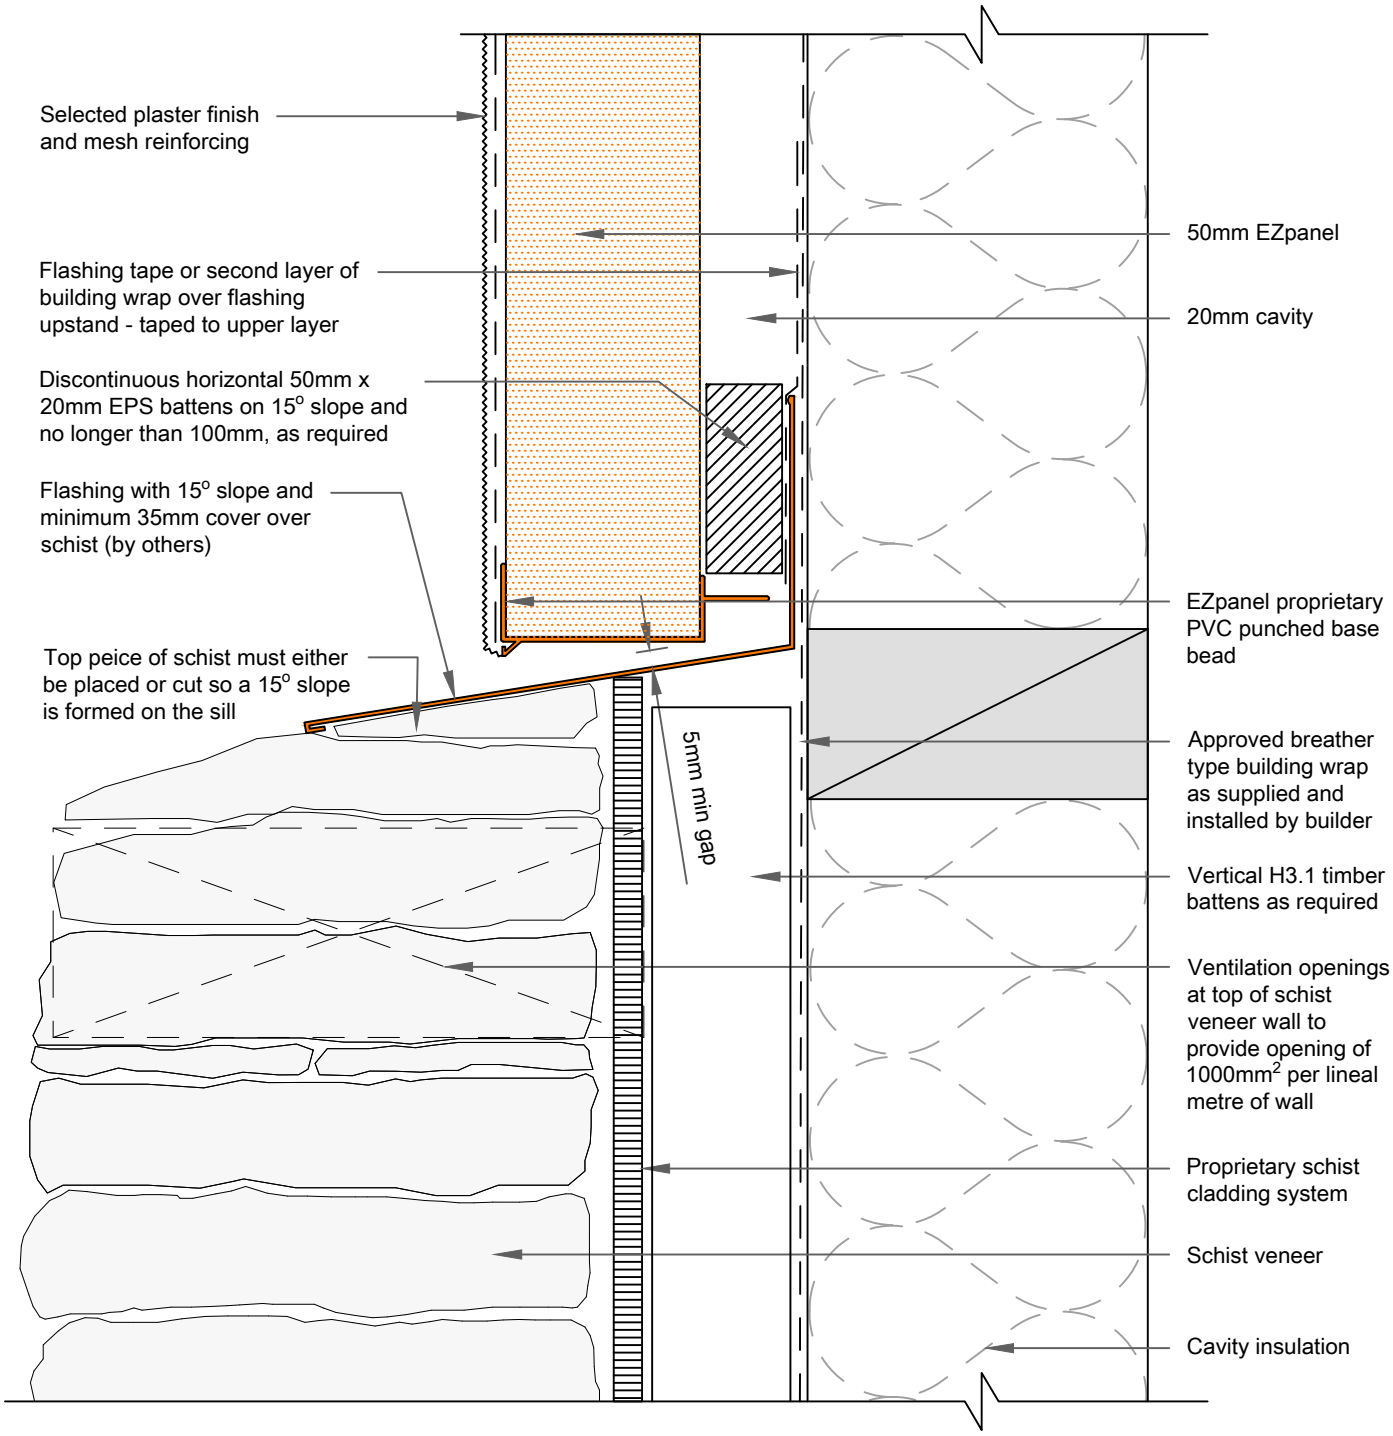

19E

SCALE: 1:2

HORIZONTAL JOINT - REAL SCHIST

EZPANEL

© copyright 2015 Specialized Construction Products Ltd

All Dimensions to be site checked before construction & installation