Specialized CONSTRUCTION PRODUCTS LTD

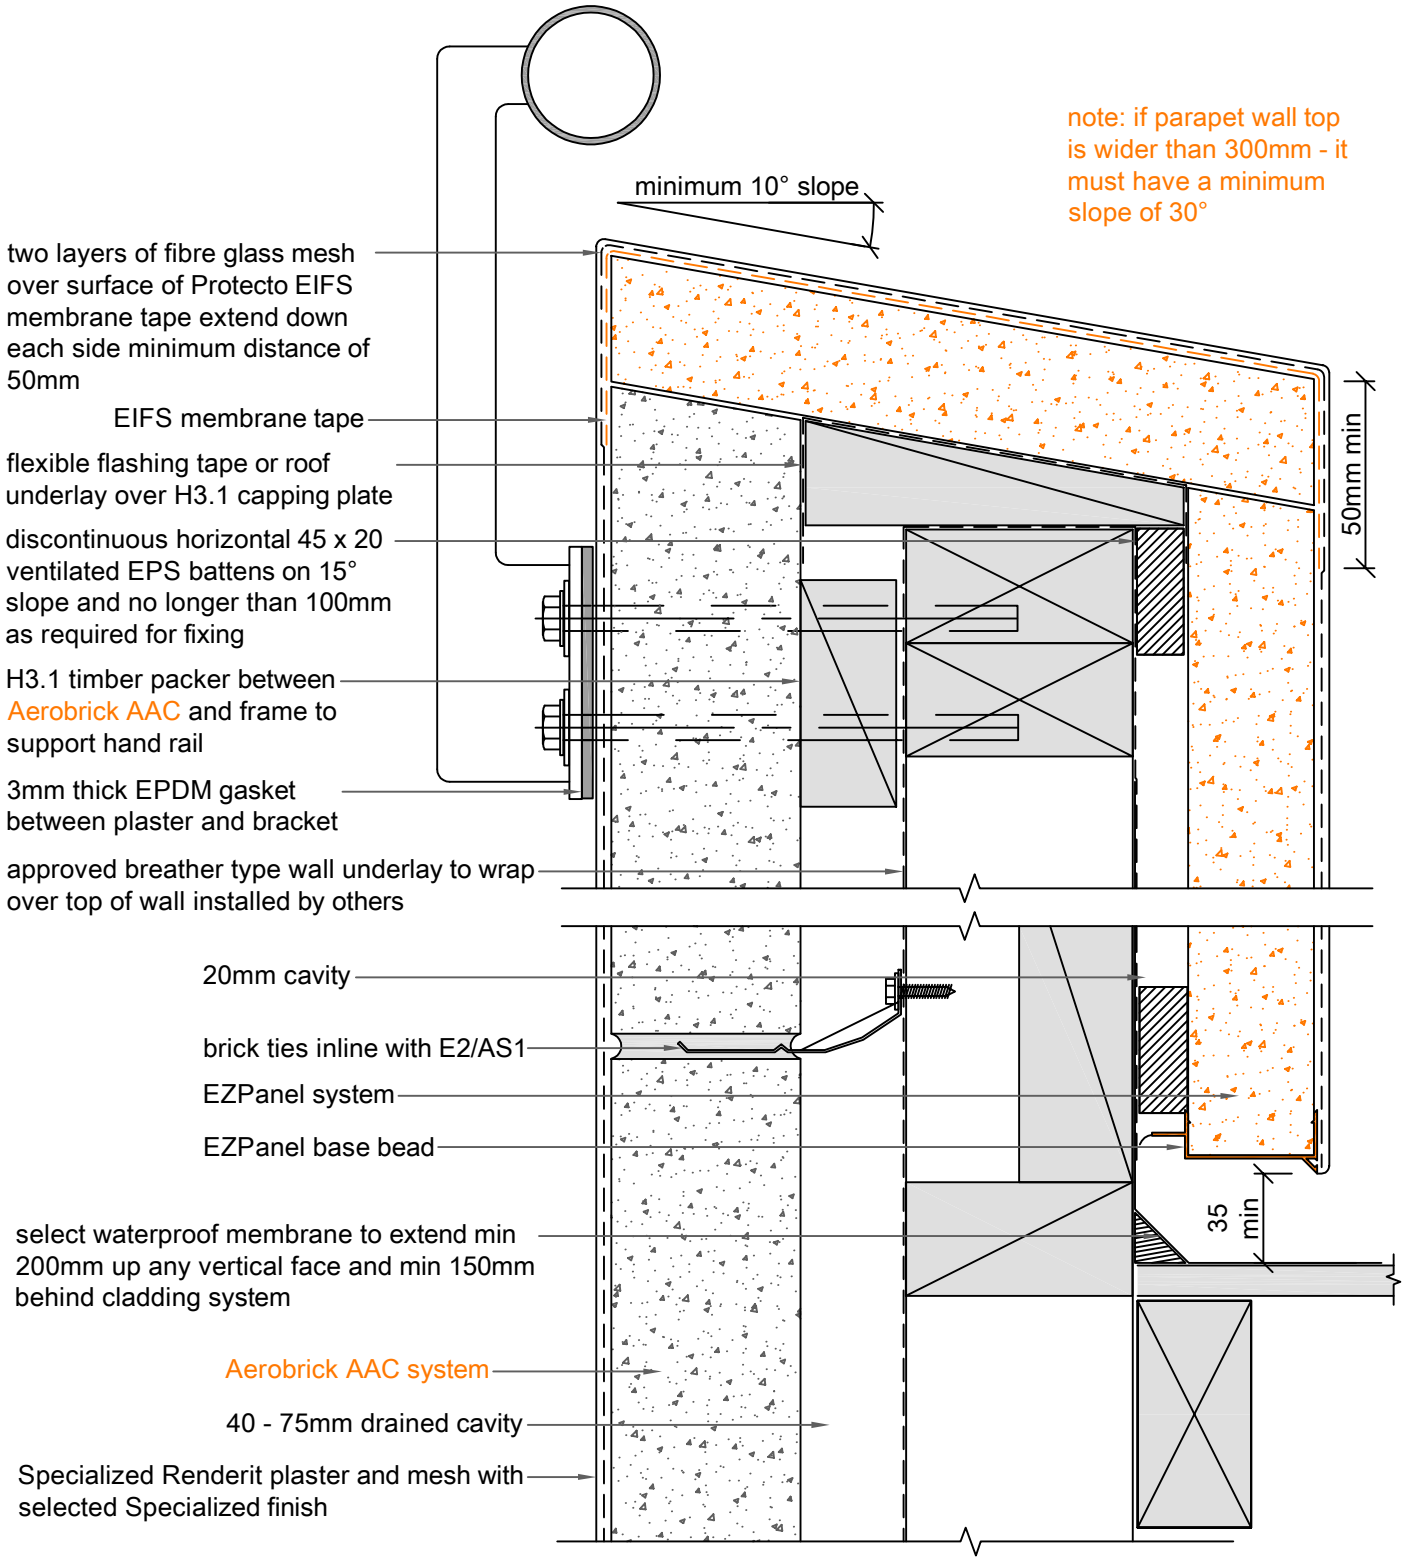

13A

SCALE: 1:3

Wall:Balustrade Rail Fixing

AEROBRICK AAC

© copyright 2015 Specialized Construction Products Ltd

June 2020

All Dimensions to be site checked before construction & installation