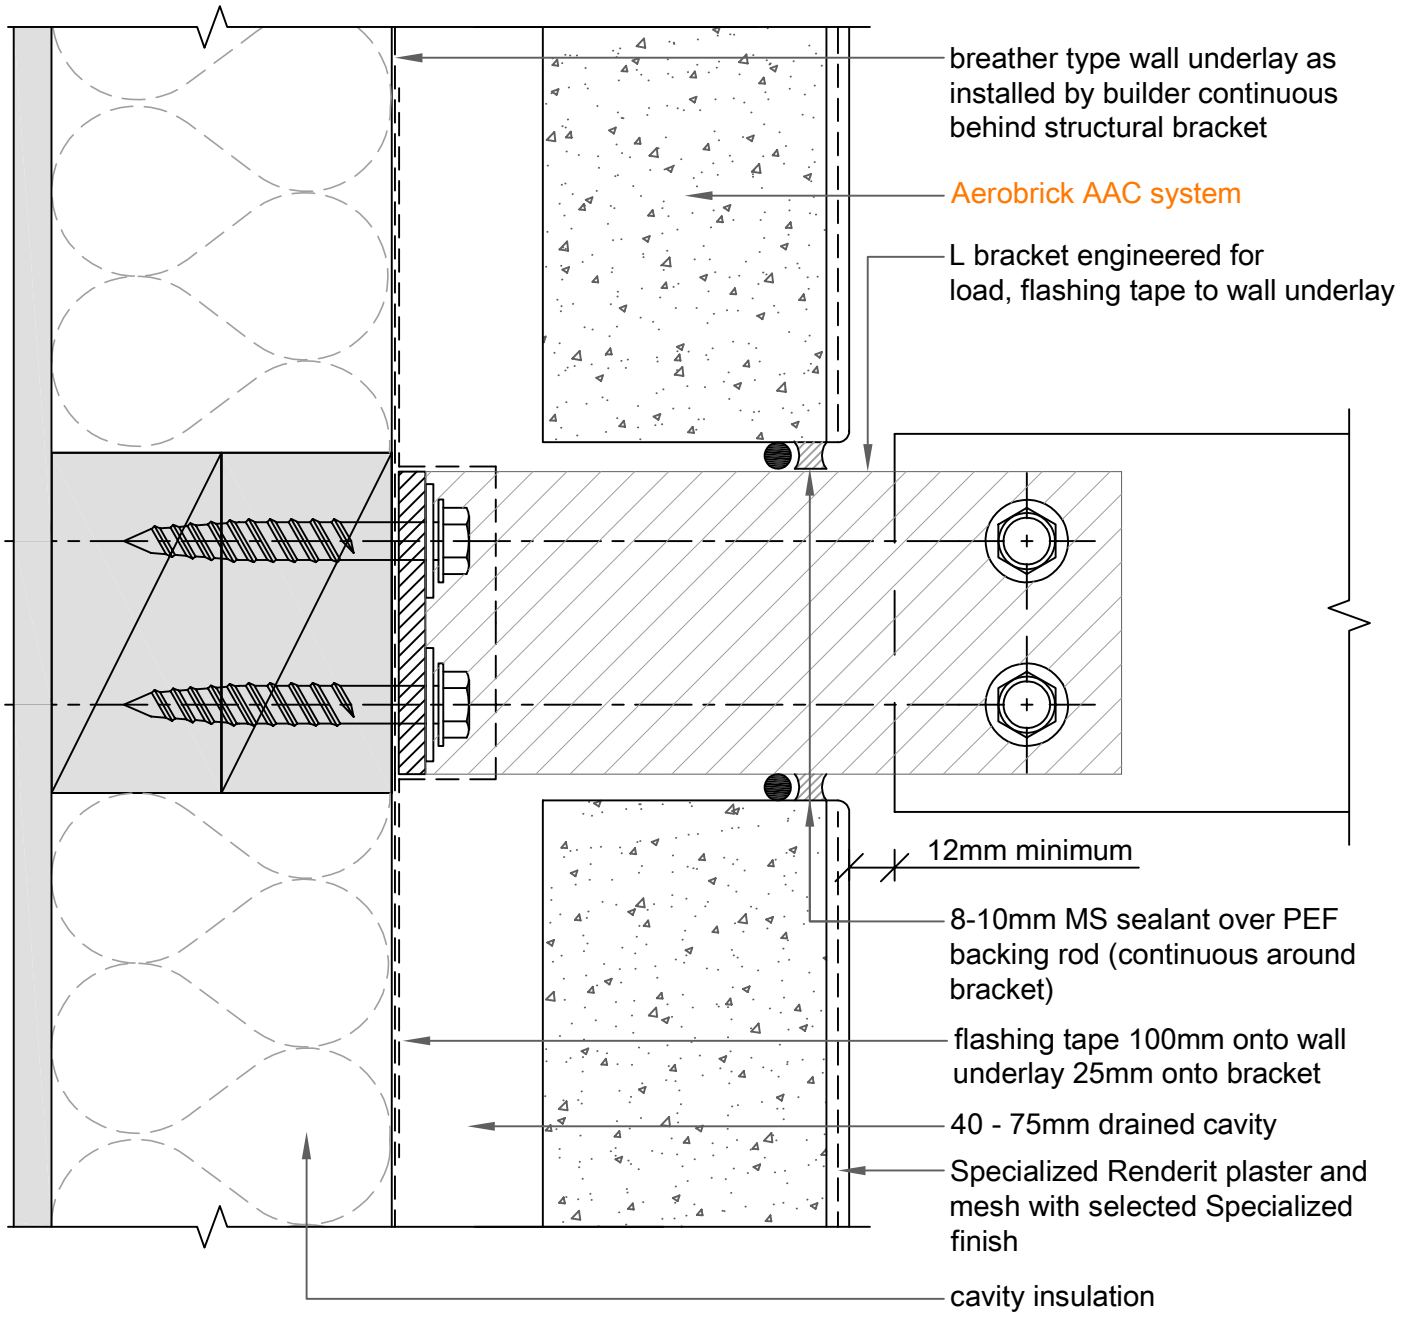

20A

SCALE: 1:2

Wall: Pergola Beam Connection

AEROBRICK AAC

© copyright 2015 Specialized Construction Products Ltd

June 2020

All Dimensions to be site checked before construction & installation

web www.specialized.co.nz